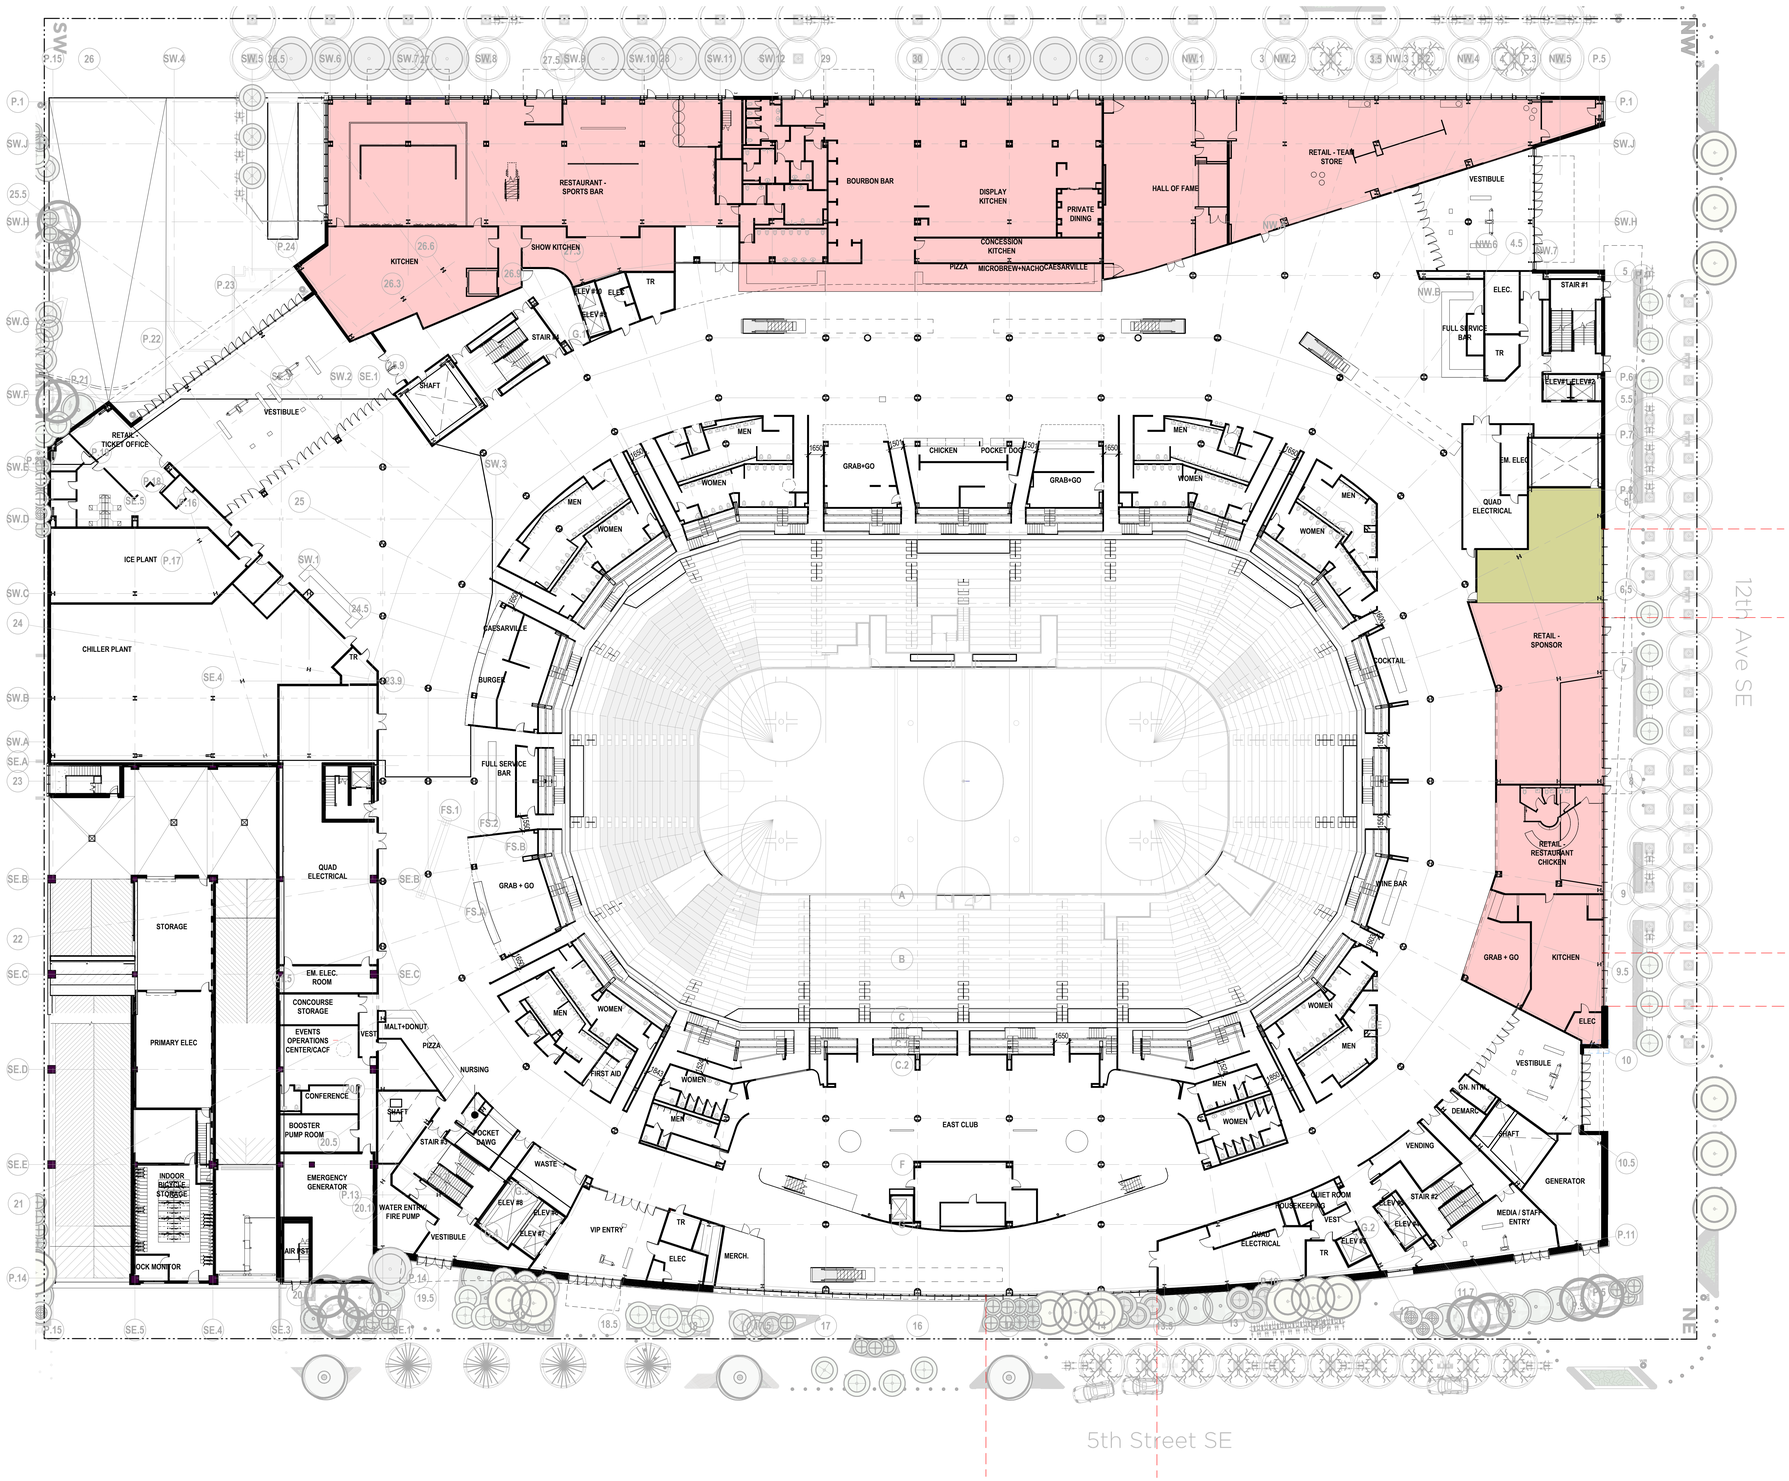

1 DPA2.900 MAIN CONCOURSE PLAN - DTR1 CHANGE SUMMARY

SCALE: 1 : 250

DIALOG

ISSUED FOR

1	2021-10-05	DP RESUBMISSION
2	2021-10-22	DP RESUBMISSION 2

CALGARY EVENT CENTRE

519 - 12th AVE SE, CALGARY, AB

DTR1 CHANGE SUMMARY PLAN

DPA2.900

PLOT DATE: 10/21/2021 6:41:57 PM

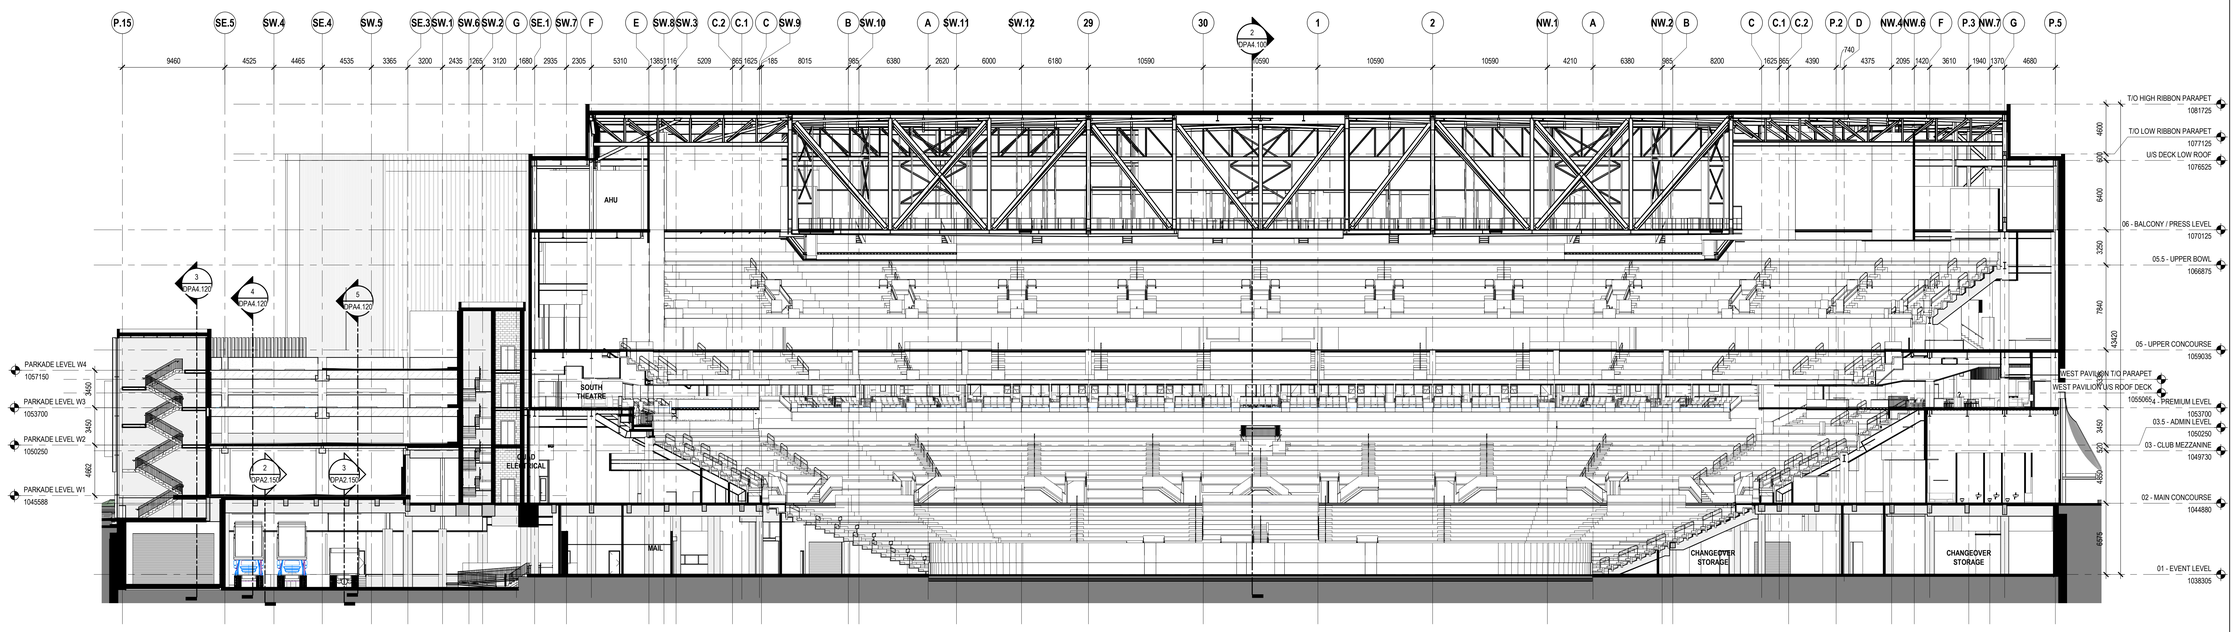

1 DPA4.107 LONGITUDINAL BUILDING SECTION

SCALE: 1 : 200

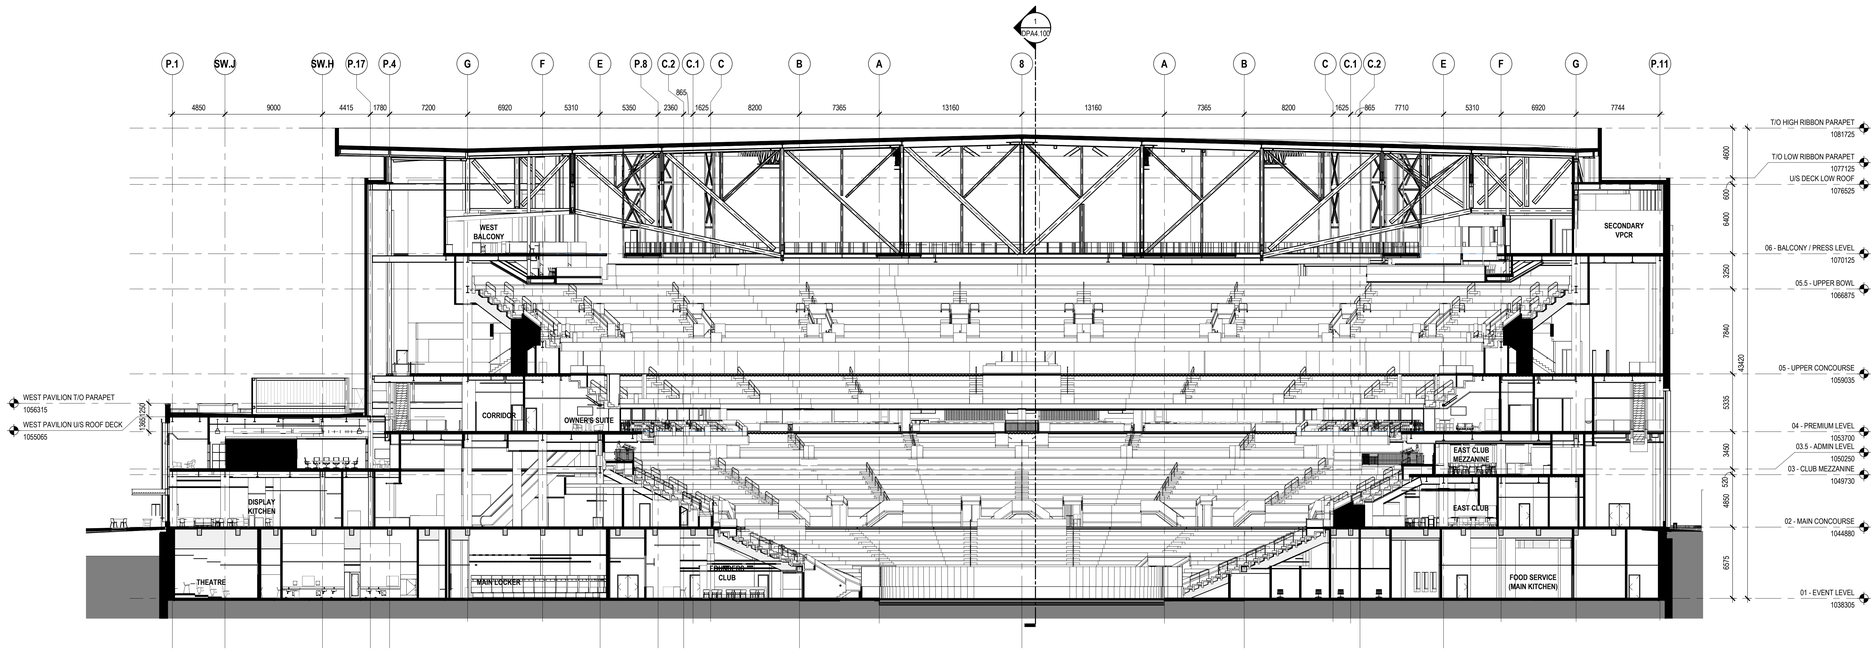

2 DPA4.107 TRANSVERSE BUILDING SECTION

SCALE: 1 : 200

DIALOG

ISSUED FOR

1	2021-08-03	DEVELOPMENT PERMIT
2	2021-10-05	DP RESUBMISSION
3	2021-10-22	DP RESUBMISSION 2

ROBERT A.F. ADAMSON
REGISTERED
ARCHITECT
ALBERTA

CALGARY EVENT CENTRE

519 - 12th AVE SE, CALGARY, AB

BUILDING SECTIONS - OVERALL

DPA4.100

PLOT DATE:10/21/2021 6:42:57 PM

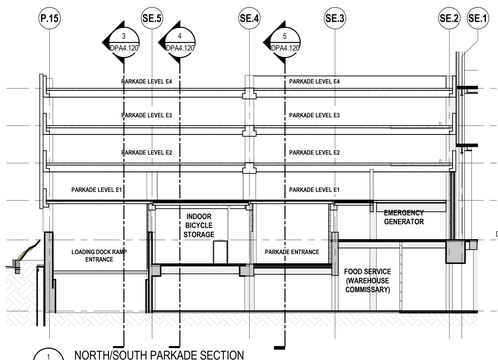

1 OPA4.120 NORTH/SOUTH PARKADE SECTION

SCALE: 1 : 200

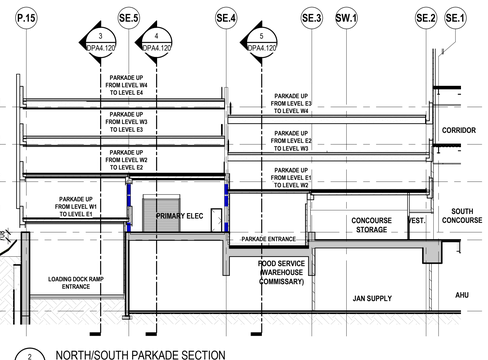

2 OPA4.120 NORTH/SOUTH PARKADE SECTION

SCALE: 1 : 200

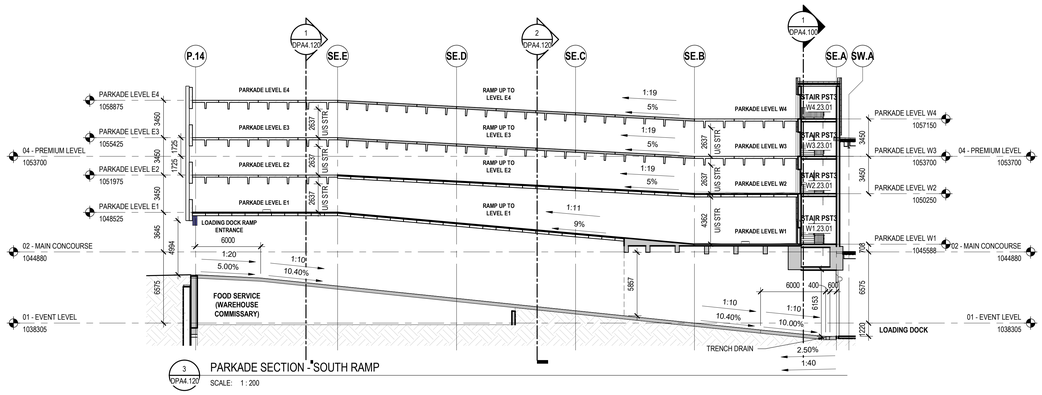

3 OPA4.120 PARKADE SECTION - SOUTH RAMP

SCALE: 1 : 200

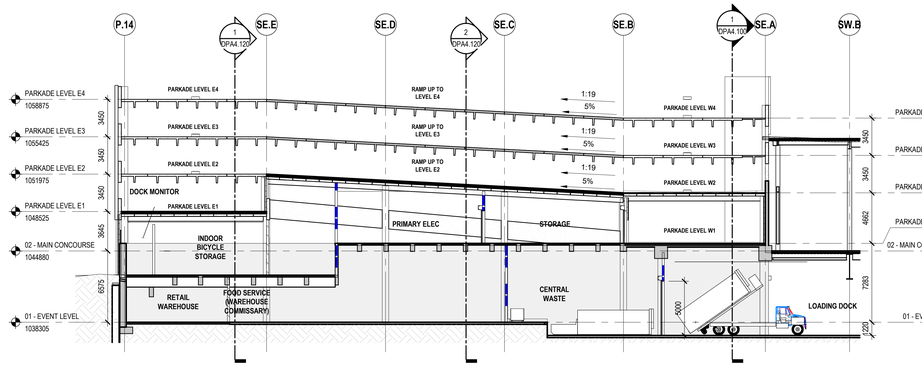

4 OPA4.120 EAST/WEST PARKADE SECTION - CENTER

SCALE: 1 : 200

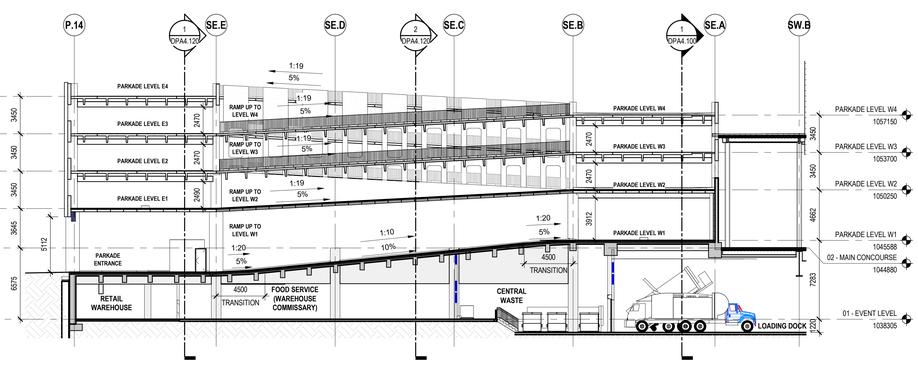

5 OPA4.120 EAST/WEST PARKADE SECTION - ENTRANCE RAMP

SCALE: 1 : 200

DP PARKADE STALL COUNT

LEVEL	STALL COUNT
TOTAL	192

PARKADE VEHICLE HEIGHTS

LOW CLEARANCE TOW TRUCK IS - 6'-2"	1880mm
STANDARD F450 TRUCK IS - 6'-10"	2085mm
REGULAR TOW TRUCK SERVICE IS - 7'-6"	2285mm
COACH BUS IS - 12'-6"	3810mm
SEMI TRUCK AND TRAILER IS BETWEEN 13'-6" and 14'-0"	4150mm 4265mm

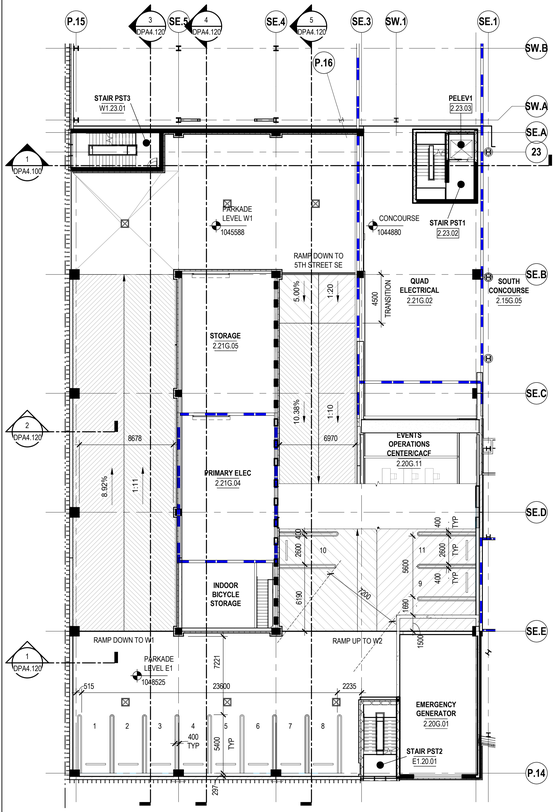

6 OPA4.120 PARKADE LEVEL E1/ W1

SCALE: 1 : 200

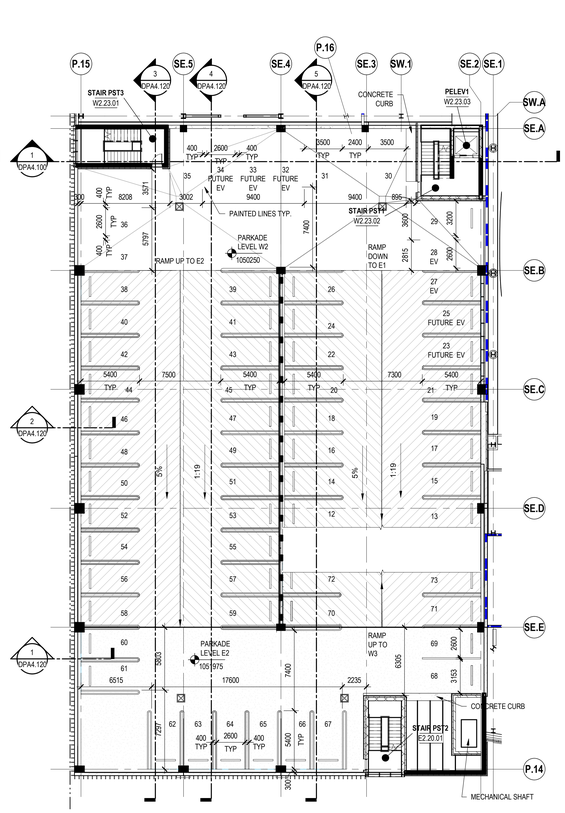

1 OPA4.120 PARKADE LEVEL E2/ W2

SCALE: 1 : 200

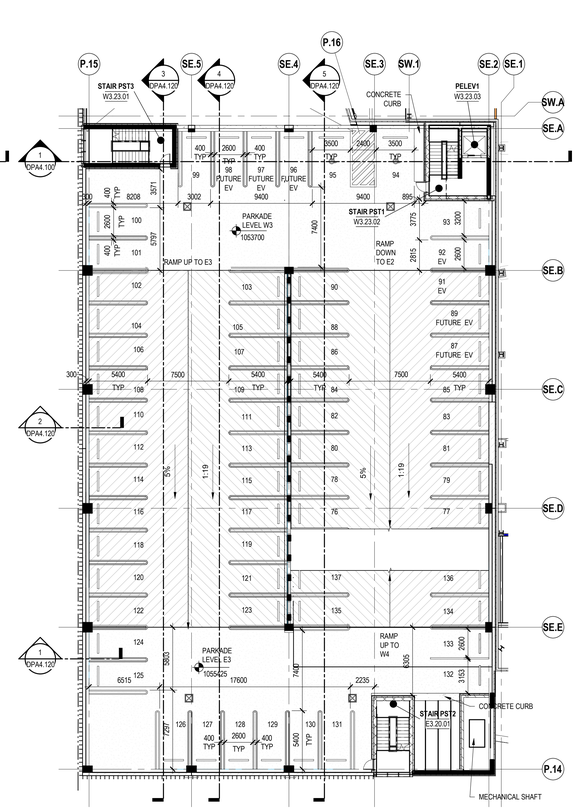

8 OPA4.120 PARKADE LEVEL E3/ W3

SCALE: 1 : 200

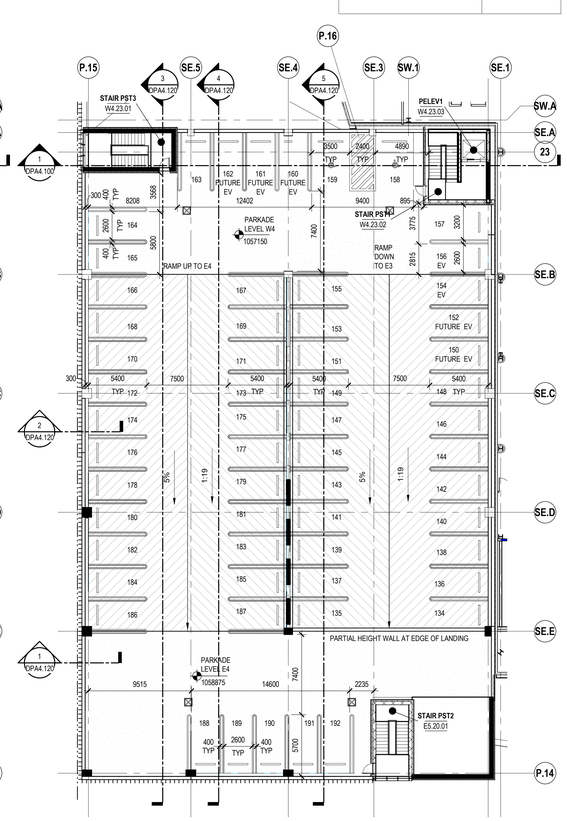

9 OPA4.120 PARKADE LEVEL E4/ W4

SCALE: 1 : 200

DIALOG

ISSUED FOR

1	2021-08-03	DEVELOPMENT PERMIT
2	2021-10-05	DP RESUBMISSION
3	2021-10-22	DP RESUBMISSION 2

CALGARY EVENT CENTRE

519 - 12th AVE SE, CALGARY, AB

PARKADE PLANS AND SECTIONS

DPA4.120

PLOT DATE:10/21/2021 6:43:28 PM

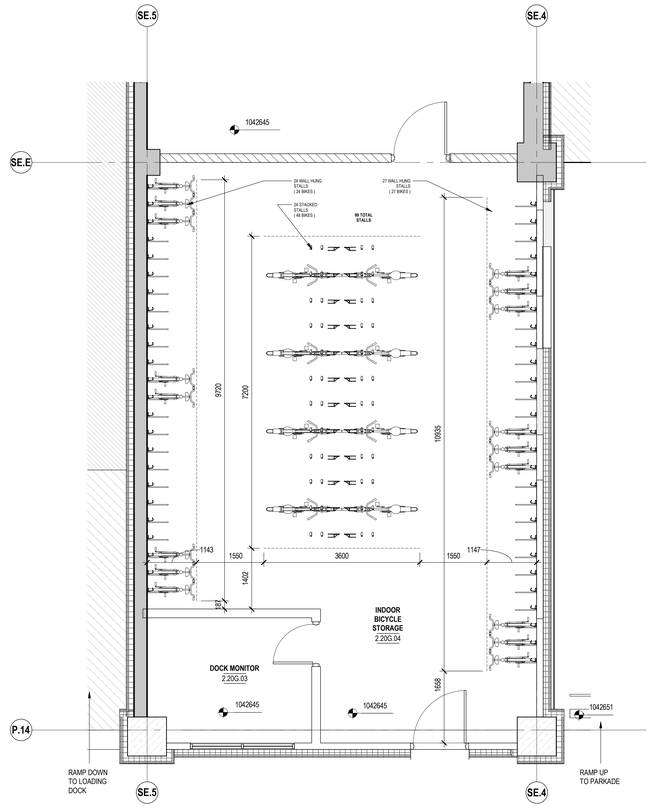

1 DPA4.121 FLOOR PLAN - CLASS #1 BIKE PARKING

SCALE: 1 : 50

CLASS #1 BIKE PARKING

FLOOR MOUNTED 'STACK RACK' - PRODUCT FEATURES (BY SARIS)

- CAN BE BUILT AS A SINGLE-SIDED OR DOUBLE-SIDED UNIT
- MULTIPLE BIKE SPACING OPTION OFFERS FLEXIBILITY TO MEET MUNICIPAL BIKE PARKING REGULATIONS
- FEW MOVING PARTS TO MINIMIZE MAINTENANCE
- 32mm SECURITY LOCKING BAR STANDARD AT EACH BIKE SPOT
- 2640mm PREFERED CEILING
- UPPER TRAY PULLS DOWN TO 305mm FROM FLOOR TO MINIMIZE BICYCLE LIFT HEIGHT WHEN LOADING
- HOT DIPPED GALVANIZED FINISH
- LIFT ASSIST MECHANISM IS SPRING LOADED TOP TRAY

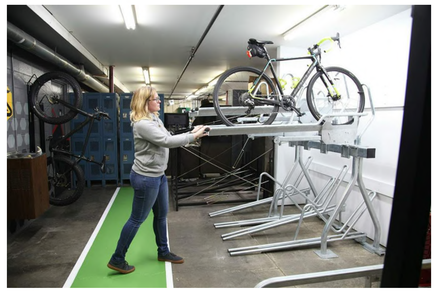

BIKE PARKING - GENERAL NOTE

BICYCLE STORAGE RACKING SYSTEMS AS SHOWN ARE INDICATIVE AND FINAL RACKING WILL BE PURCHASED THROUGH COMPETITIVE BIDDING PROCESS CONSISTANT WITH CITY OF CALGARY PROCUREMENT POLICIES.

CLASS #1 BIKE PARKING

WALL MOUNTED - PRODUCT FEATURES (BY SARIS)

- WIDE WHEEL TRACK ACCEPTS ALL BIKES
- FULL LENGTH TRAY KEEPS BIKE IN PLACE AND PROTECTS WALL SURFACE
- TWO LOCKING MECHANISM OPTIONS AVAILABLE
- 2135mm PREFERED CEILING
- 1 BIKE PER TRAC
- POWDER COAT BLACK ONLY
- 450mm HORIZONTAL SPACING REQUIRES 250mm VERTICAL STAGGER
- 535mm HORIZONTAL SPACING REQUIRES NO VERTICAL STAGGER

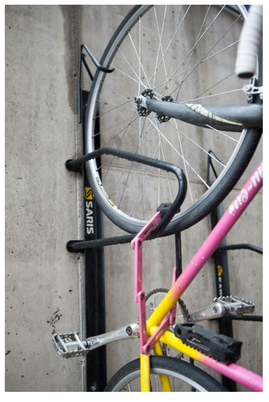

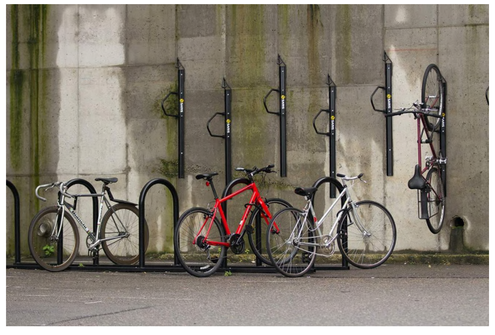

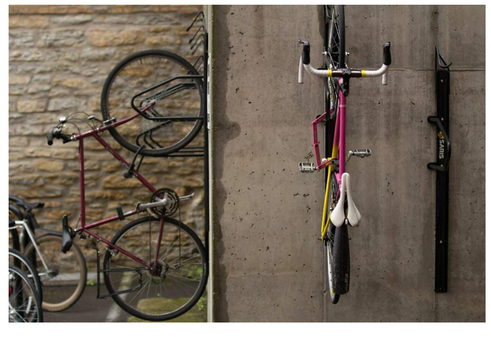

DIALOG

o h+k

ISSUED FOR

1 2021-10-22 DP RESUBMISSION 2

PROFESSIONAL ENGINEER REGISTERED ALBERTA

CALGARY EVENT CENTRE

519 - 12th AVE SE, CALGARY, AB

BIKE PARKING

DPA4.121

PLOT DATE:10/24/2021 10:56:28 AM